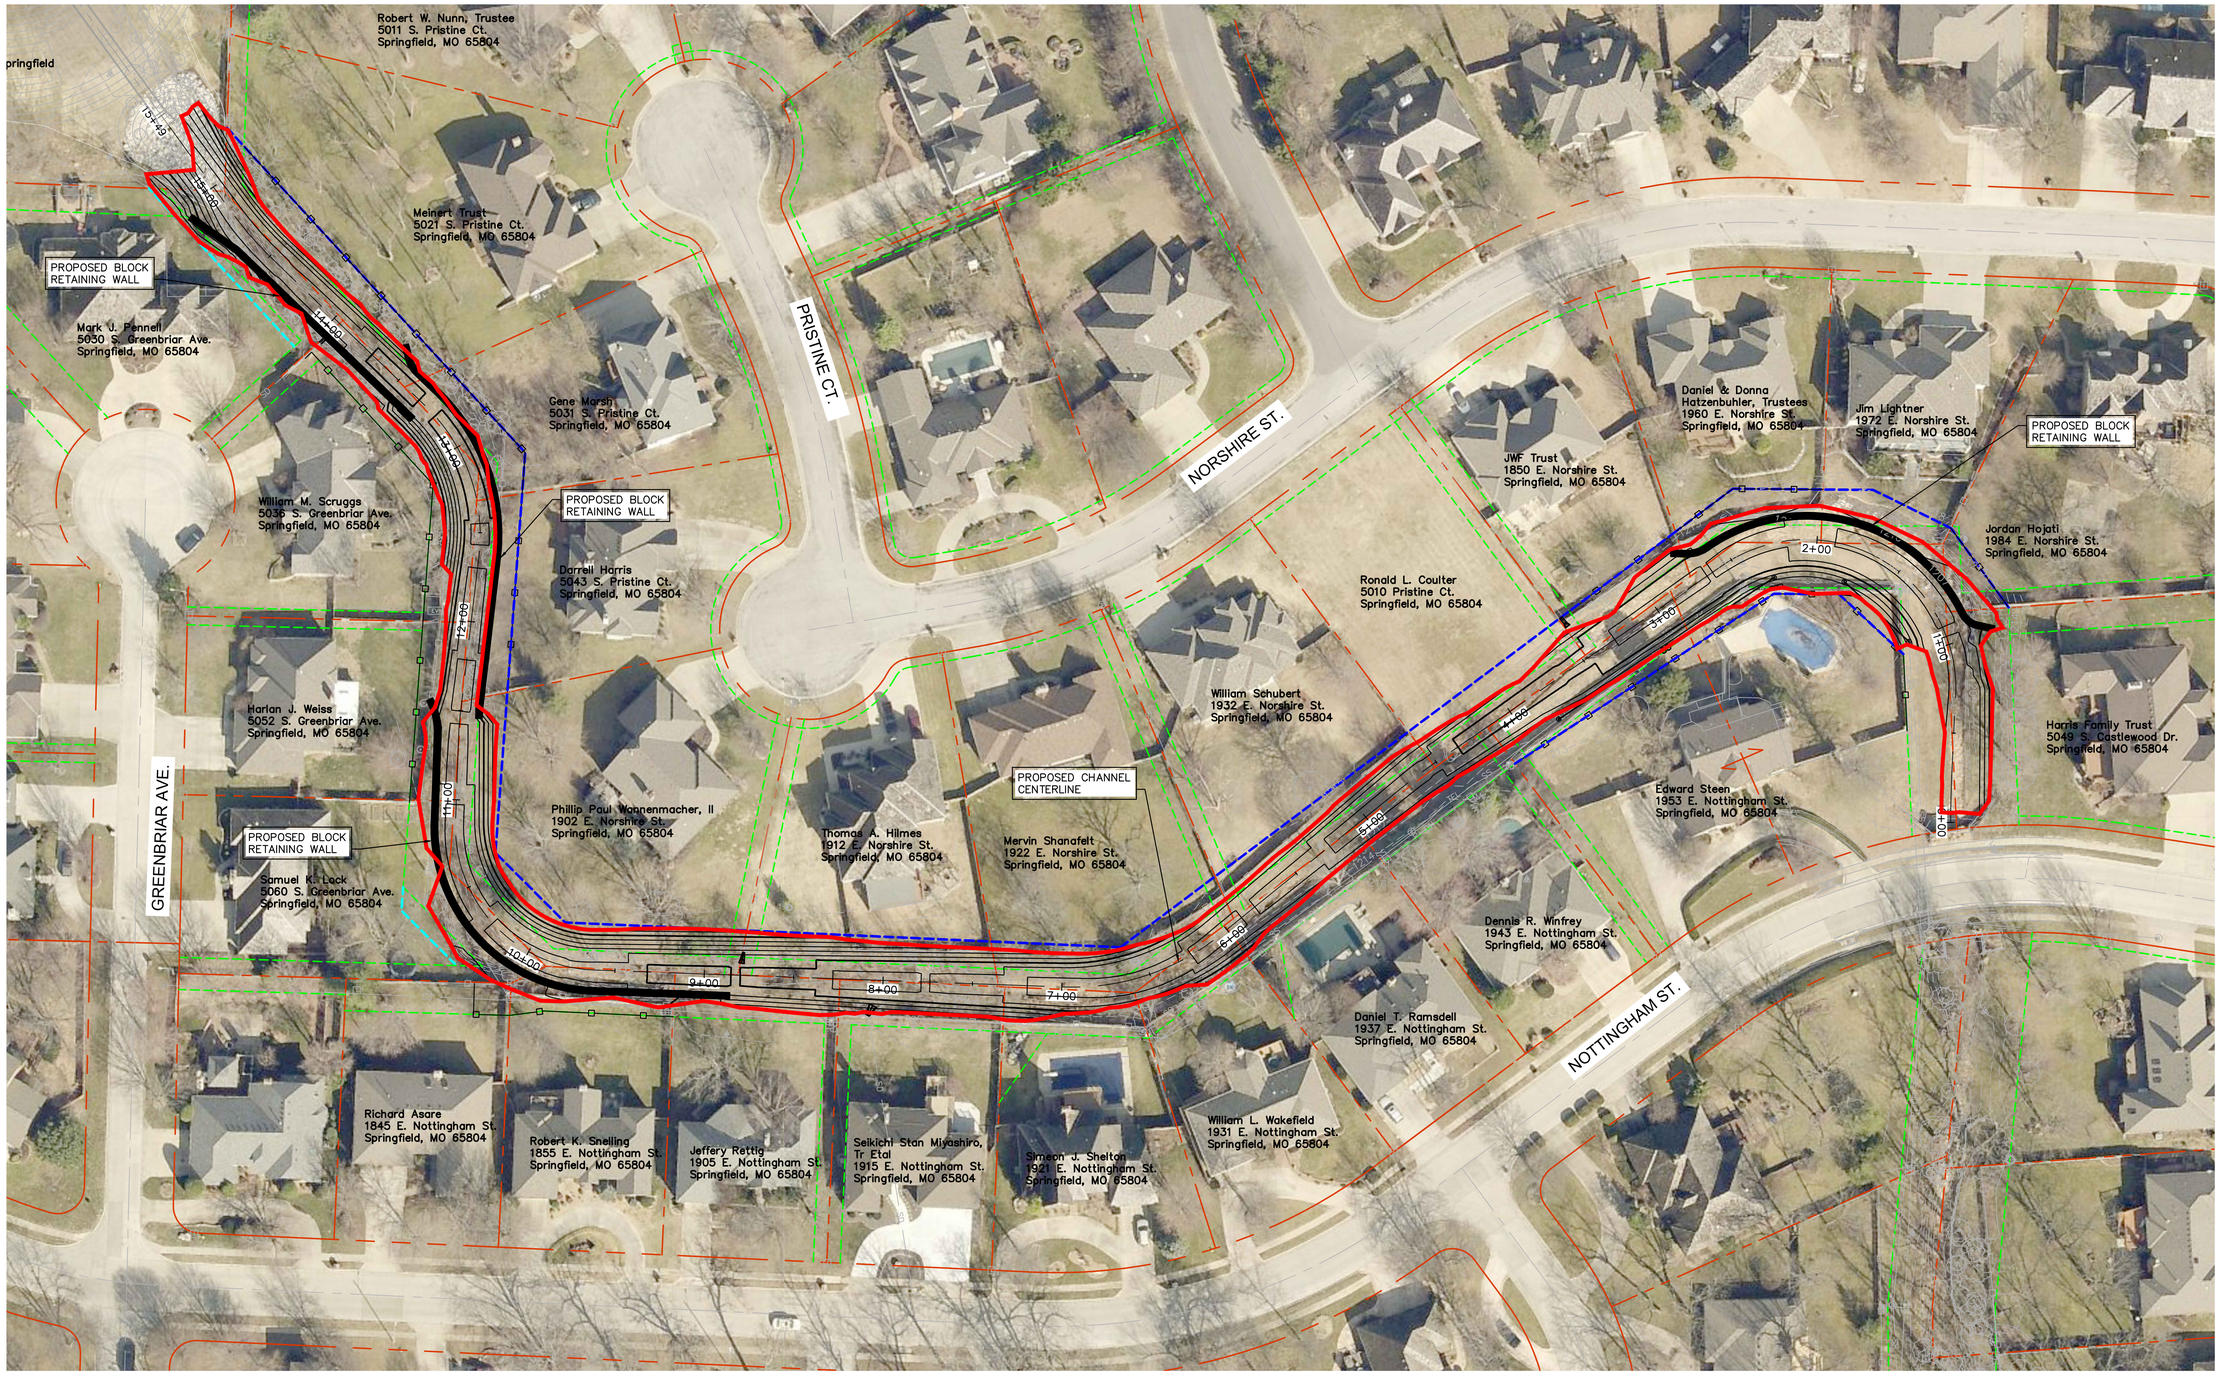

OLSSON ASSOCIATES®
Olsson Associates Engineering MO State Cert. of Authority #001592
Olsson Associates Landscape Architecture MO State Cert. of Authority #2005000285
601 E. Kingsley, Suite 1 417 890 8080
Springfield, MO 65806 FAX 417 890 8805
www.olssonassociates.com

REV. NO.	DATE	REVISIONS DESCRIPTION	DESCR.	DATE	REV. BY
			REVISIONS		

GENERAL LAYOUT

STORMWATER IMPROVEMENTS
PHASE 2 RAVENWOOD SOUTH SUBDIVISION

SPRINGFIELD, MISSOURI

2016

drawn by: CRL
checked by: EJS
approved by: NWM
project no.: 016-2557
drawing no.:
date: 12.15.2016

N

0' 20' 40' 80'
SCALE IN FEET

CITY OF
SPRINGFIELD, MISSOURI

STORMWATER IMPROVEMENTS
PHASE 2
RAVENWOOD SOUTH SUBDIVISION

APPROVED BY _____ DATE _____
DIRECTOR OF PUBLIC WORKS

SURVEYED BY: OLSSON
FIELD BK.: OLSSON
LEVEL BK.: OLSSON

DESIGN: CRL
DRAWN: CRL
CHECKED: NWM

SCALES
HOR:
VERT:

SHEET 1
OF 3 SHEETS
FILE NO. 2016PW0088W

DWG: F:\2016\2501-3000\016-2557\40-Design\Exhibits\NeighborhoodMeeting1.dwg USER: cluttrell
DATE: Dec 15, 2016 7:39am XREFS: 132260_xbou W_PBASE_62557 132260_xtopo